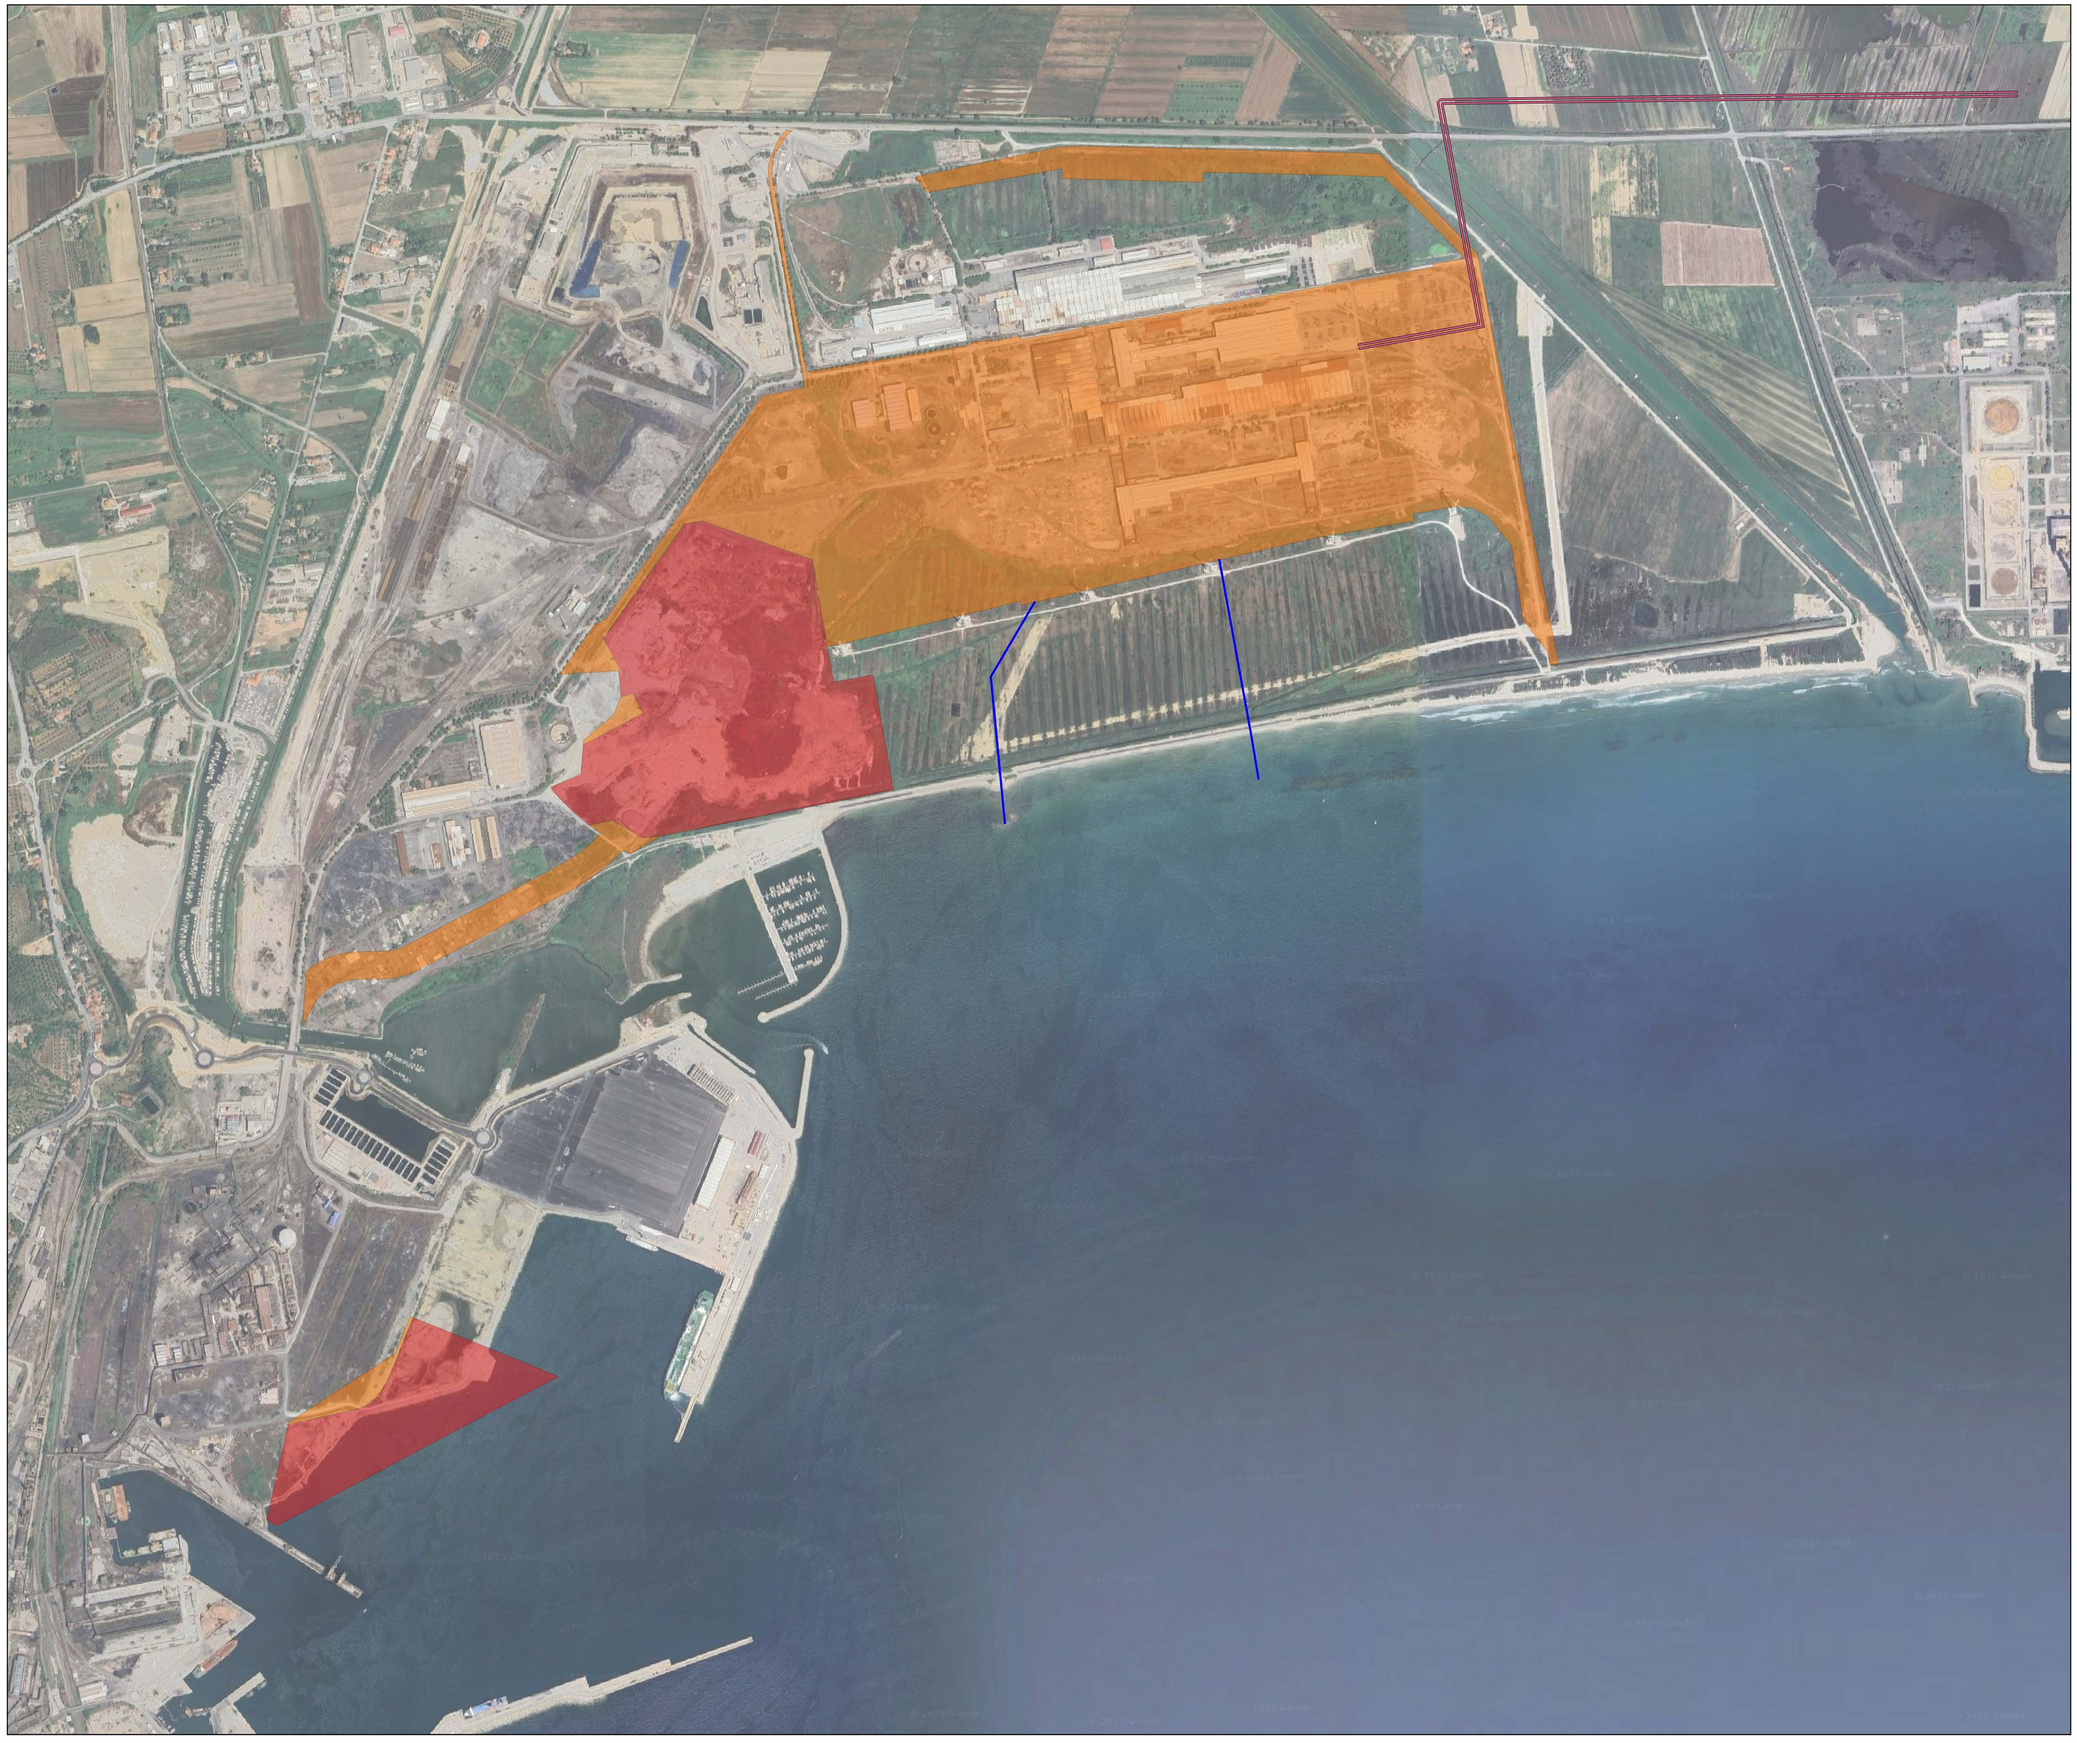

LEGENDA

- Elettrodotto
- Opere a mare
- Released Area
- Other area of Metinvest project

N

0 250 500 m

Rev.	Date	Revisions description	Drawn by	Checked by	Approved by
00	16 Mag. 2025	EMISSIONE			

METINVEST

DANIELI PLANT ENGINEERING

SINTECNICA

Title

DIGITAL GREEN STEEL PROJECT FOR FLAT PRODUCTS

Allegato D - Tavola 01

Inquadramento su mappa satellitare

Scale 1:5500

Format A0

Nr. of sheets 1

Sheet 1 Foliot 1